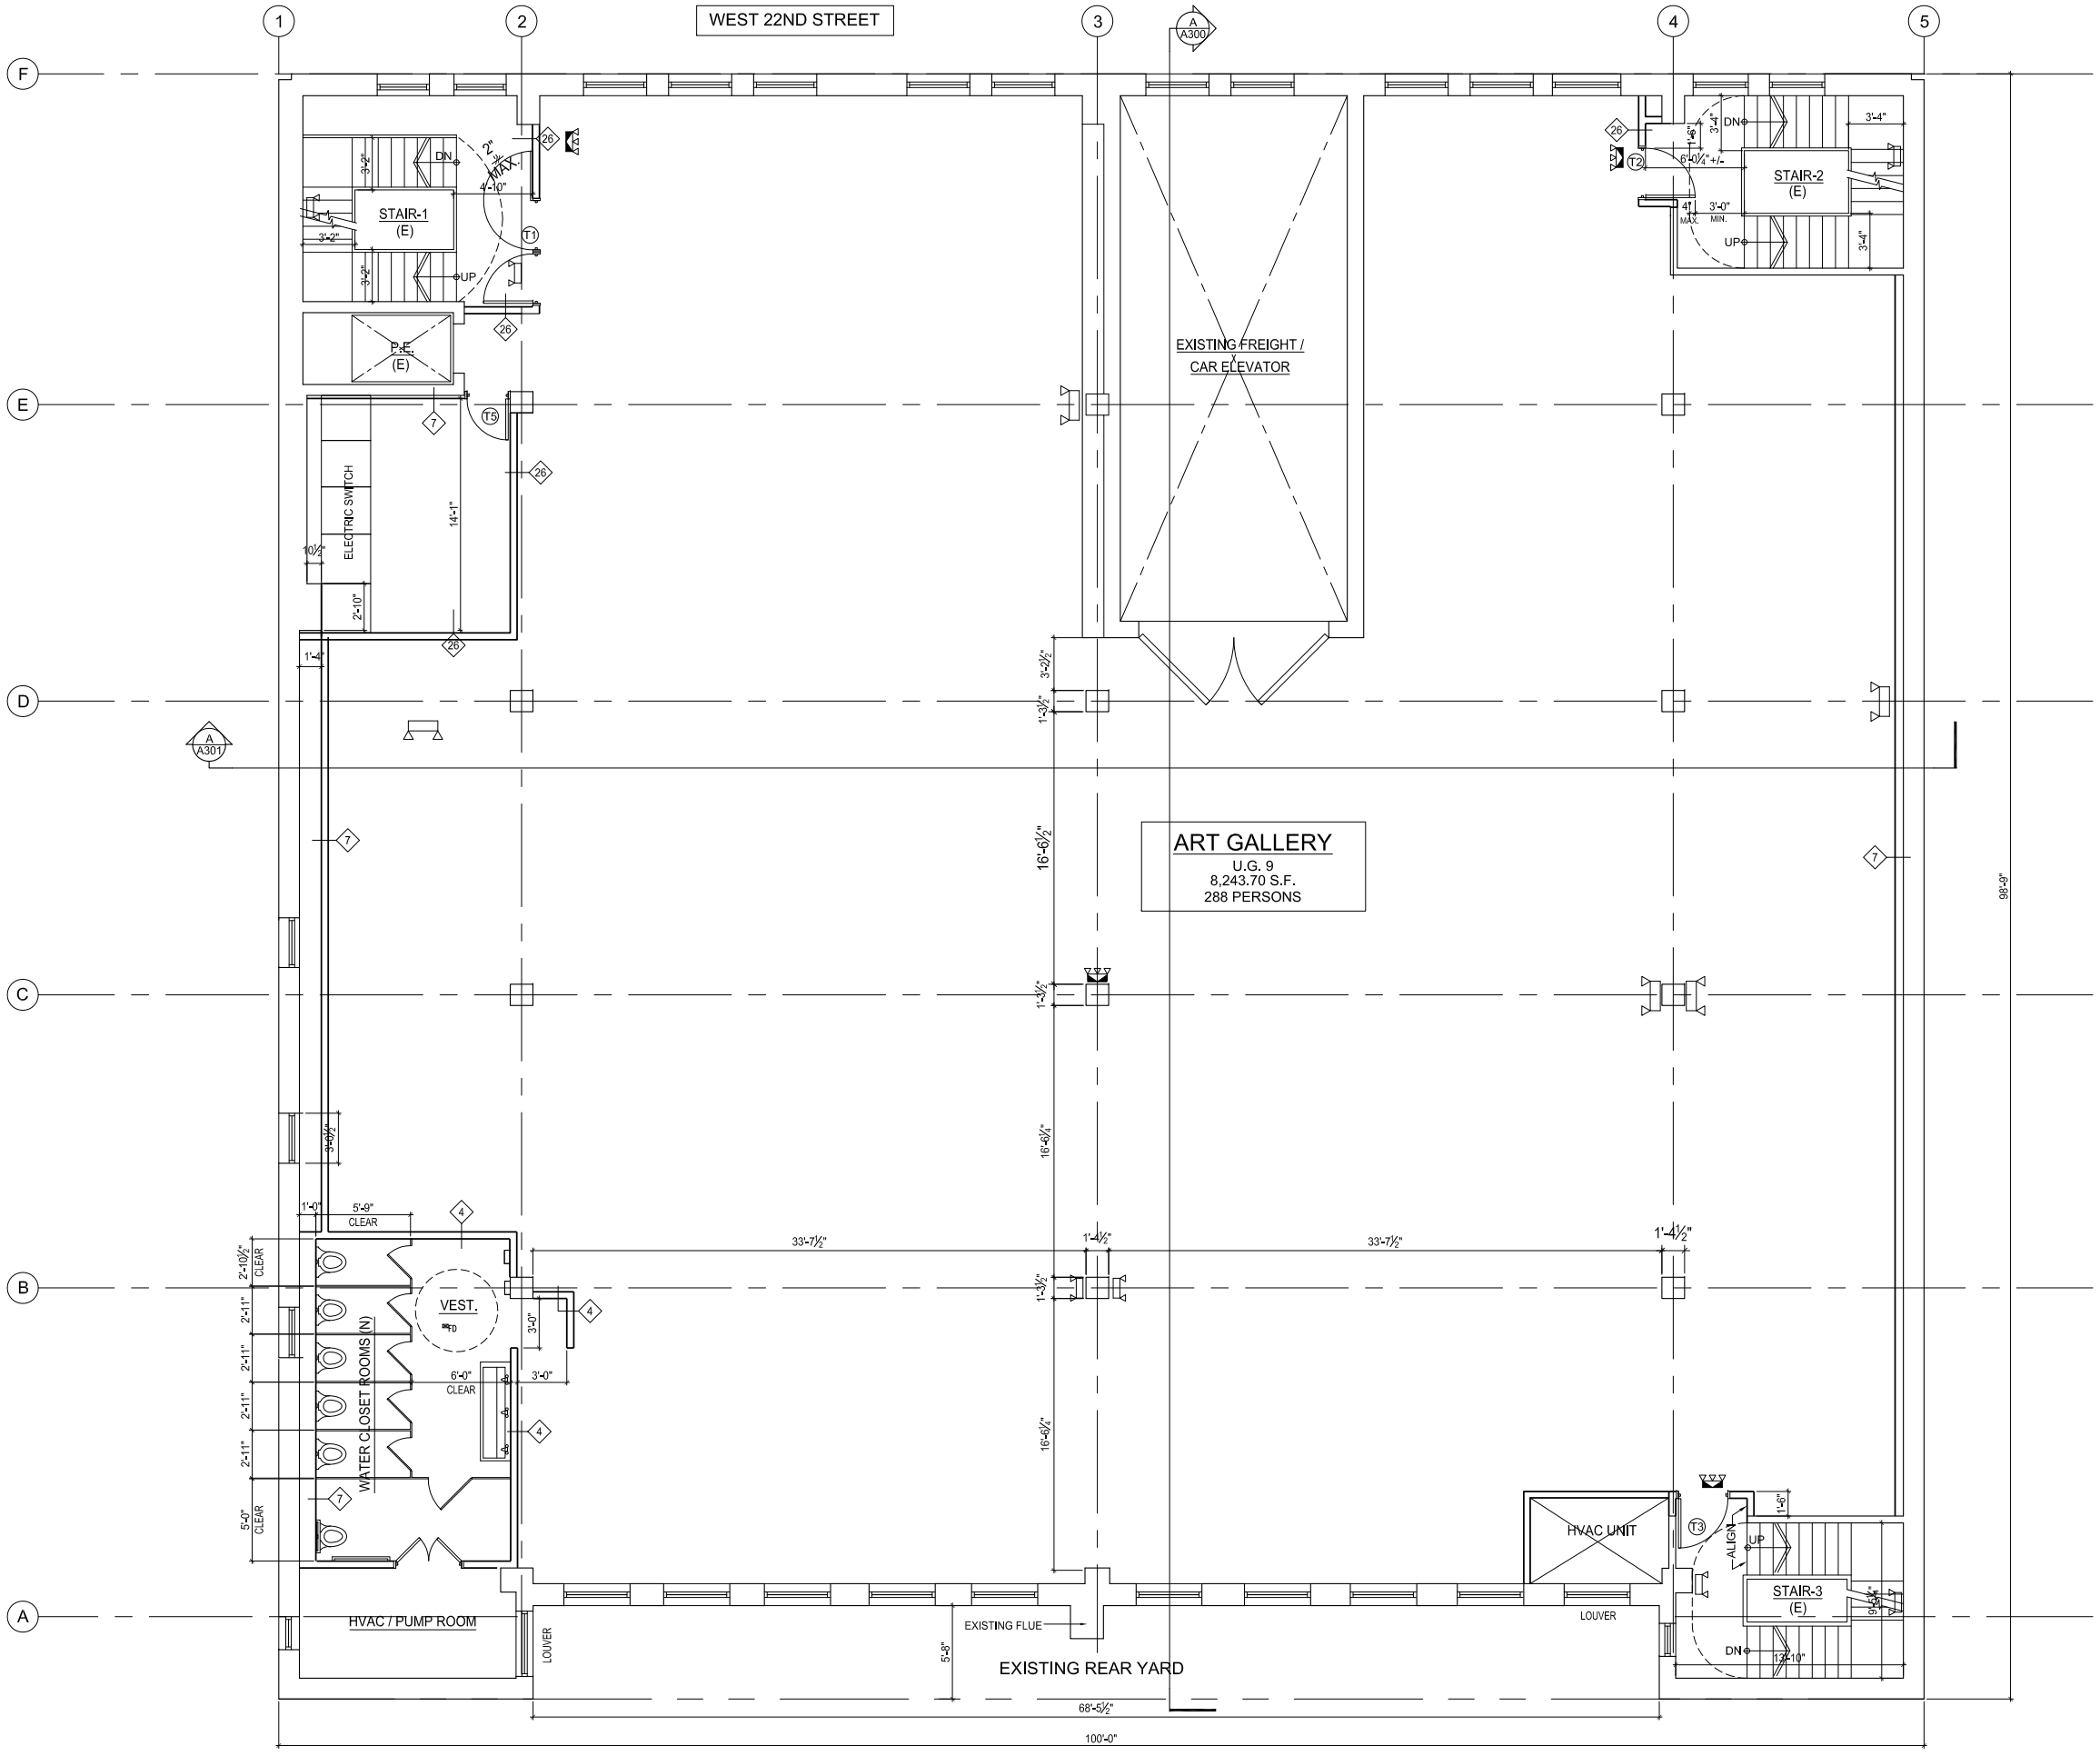

PROPOSED SECOND FLOOR PLAN
SCALE : 1/4" = 1'-0"

THE
OFFICE OF
JOSEPH PELL LOMBARDI
& ASSOCIATES
ARCHITECTS
412 BROADWAY
NEW YORK, N.Y. 10013
(212) 349-0700

STRUCTURAL ENGINEER:

MECHANICAL ENGINEER:

THE DIA CENTER
548-554 WEST 22ND STREET
NEW YORK, NY

PROJECT

THE DIA CENTER
548-554 WEST 22ND STREET
NEW YORK, NY

REV.	DATE

PROGRESS PRINT	2010-05.10
PROGRESS PRINT	2010-04.21

ISSUE DATE X

SCALE 1/4" = 1'-0"

DWG. TITLE

PROPOSED
SECOND FLOOR PLAN

JOB NO. 0712.00

DWG. NO. A-103