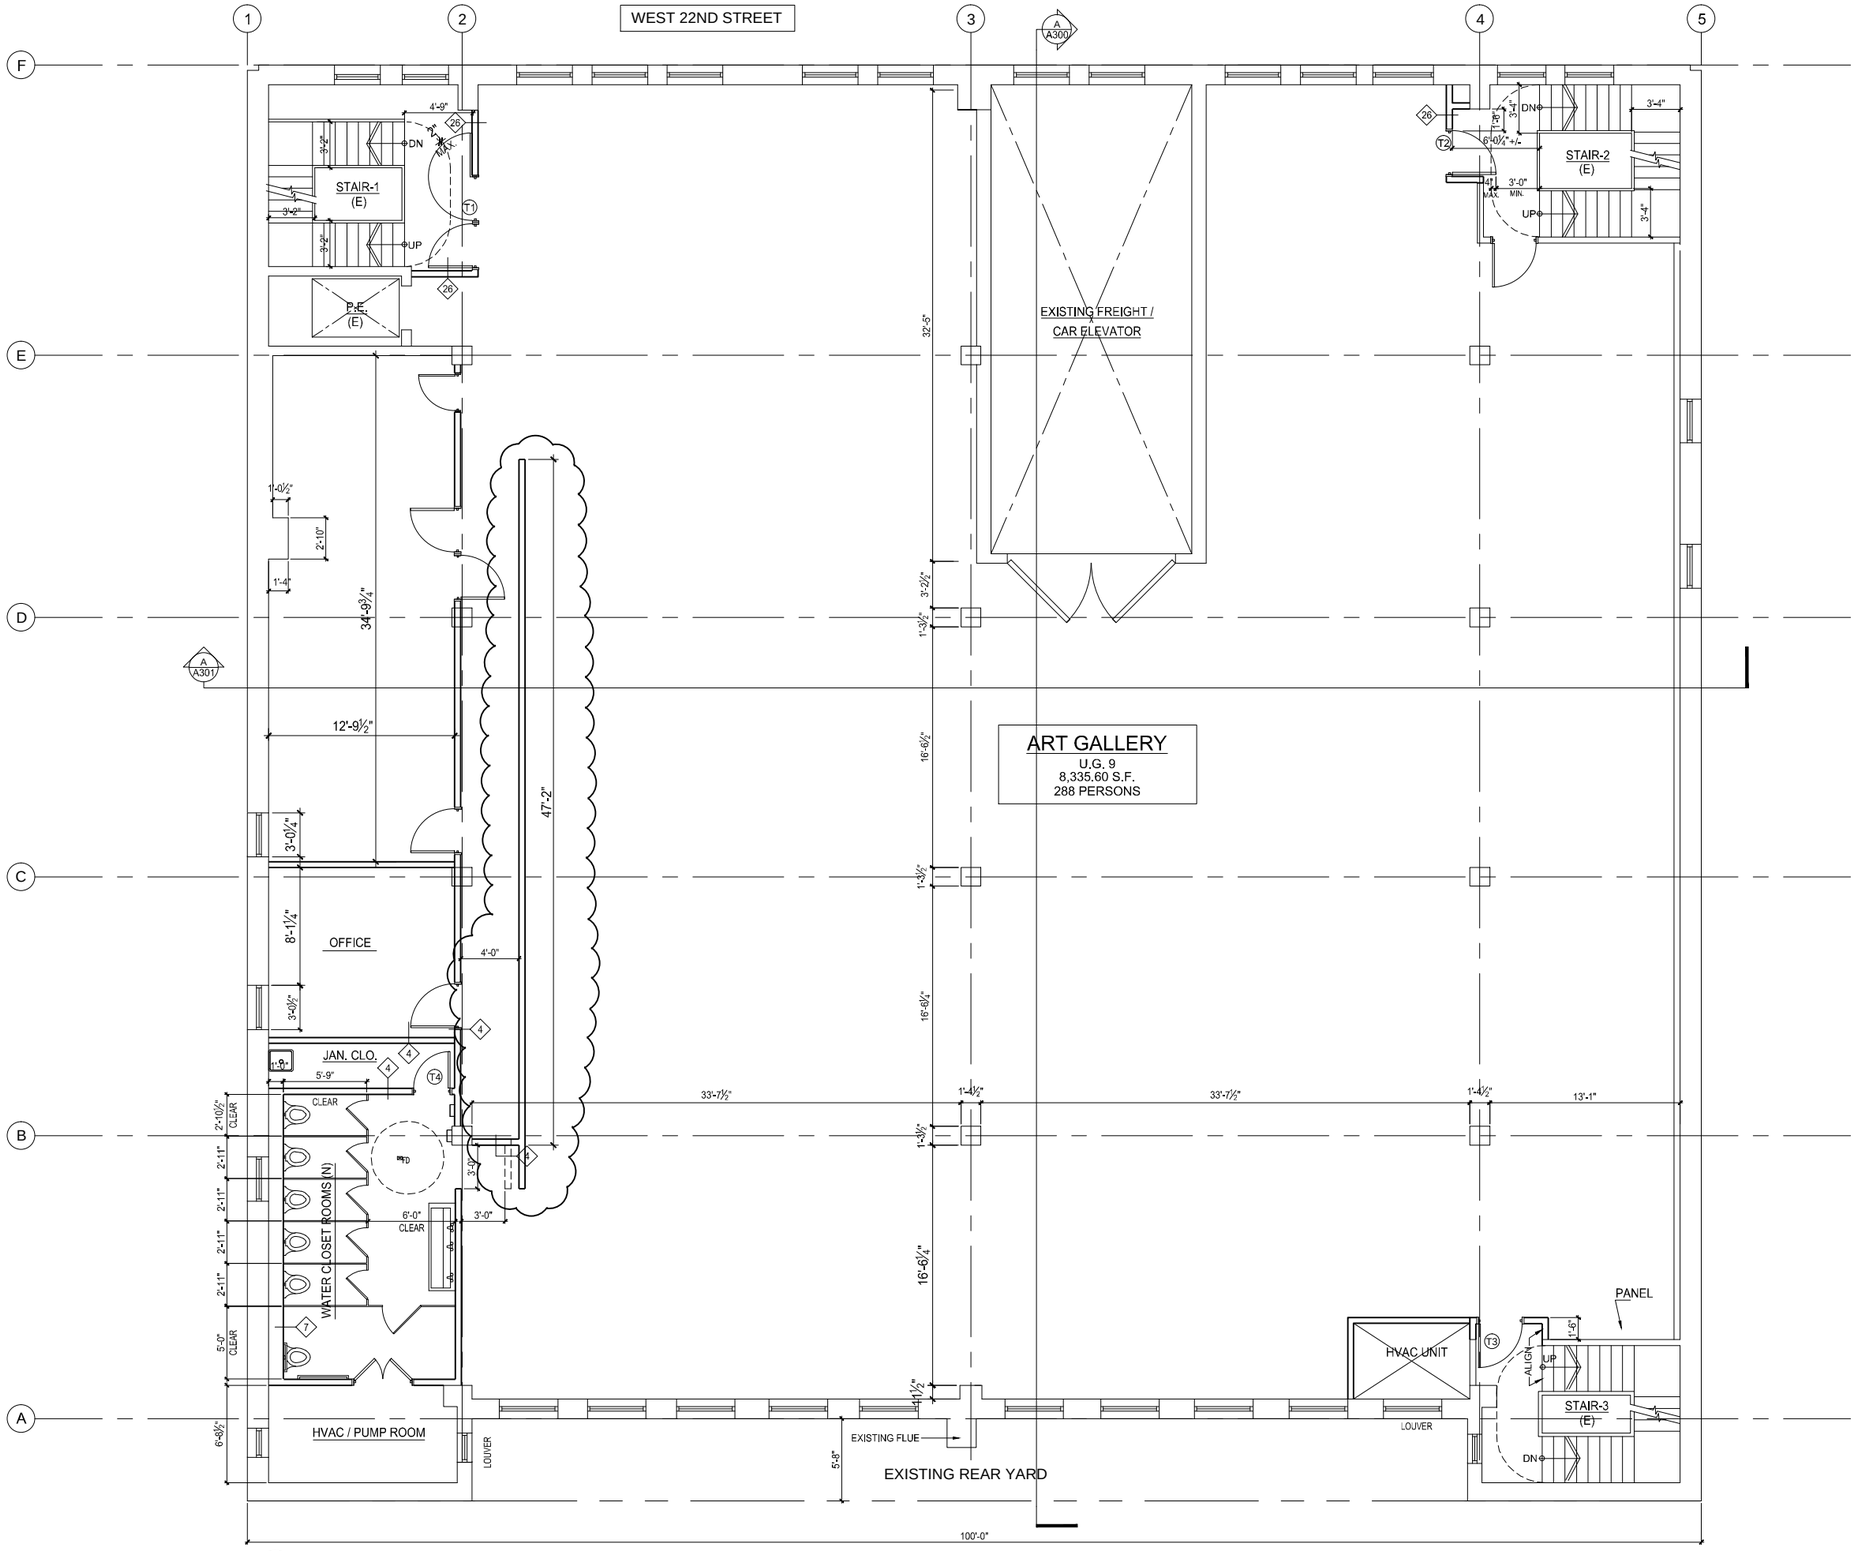

PROPOSED FOURTH FLOOR PLAN
SCALE : 1/4" = 1'-0"

THE
OFFICE OF
JOSEPH PELL LOMBARDI
& ASSOCIATES
ARCHITECTS
412 BROADWAY
NEW YORK, N.Y. 10013
(212) 349-0700

STRUCTURAL ENGINEER:
CONSULTANT
CONSULTANT
address
city, state, ZIP
phone #

MECHANICAL ENGINEER:
CONSULTANT
CONSULTANT
address
city, state, ZIP
phone #

THE DIA CENTER
548-554 WEST 22ND STREET
NEW YORK, NY

PROJECT
THE DIA CENTER
548-554 WEST 22ND STREET
NEW YORK, NY

REV.	DATE

PROPOSED REV.	2010-08.11
PROGRESS PRINT	2010-05.10
PROGRESS PRINT	2010-04.21

ISSUE DATE X
SCALE 1/4" = 1'-0"
DWG. TITLE
PROPOSED
FOURTH FLOOR PLAN

JOB NO. 0712.00
DWG. NO. A-105